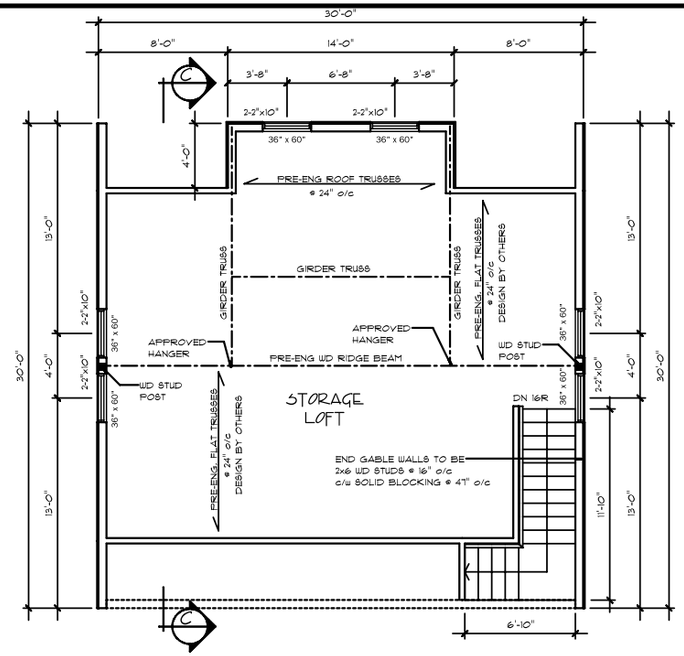

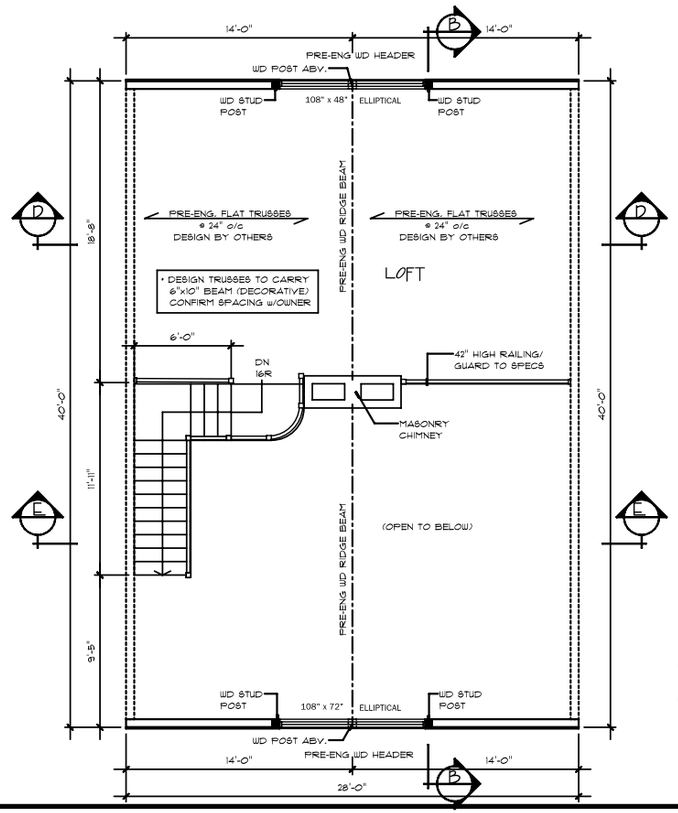

• WINDOW SIZES ARE APPROXIMATE
CONFIRM w/ WINDOW MANUFACTURER FOR RSO.

• ALL DOORS TO HAVE 6'8" HT.
UNLESS OTHERWISE NOTED

LOFT PLAN

SCALE: 1/4" = 1'-0"

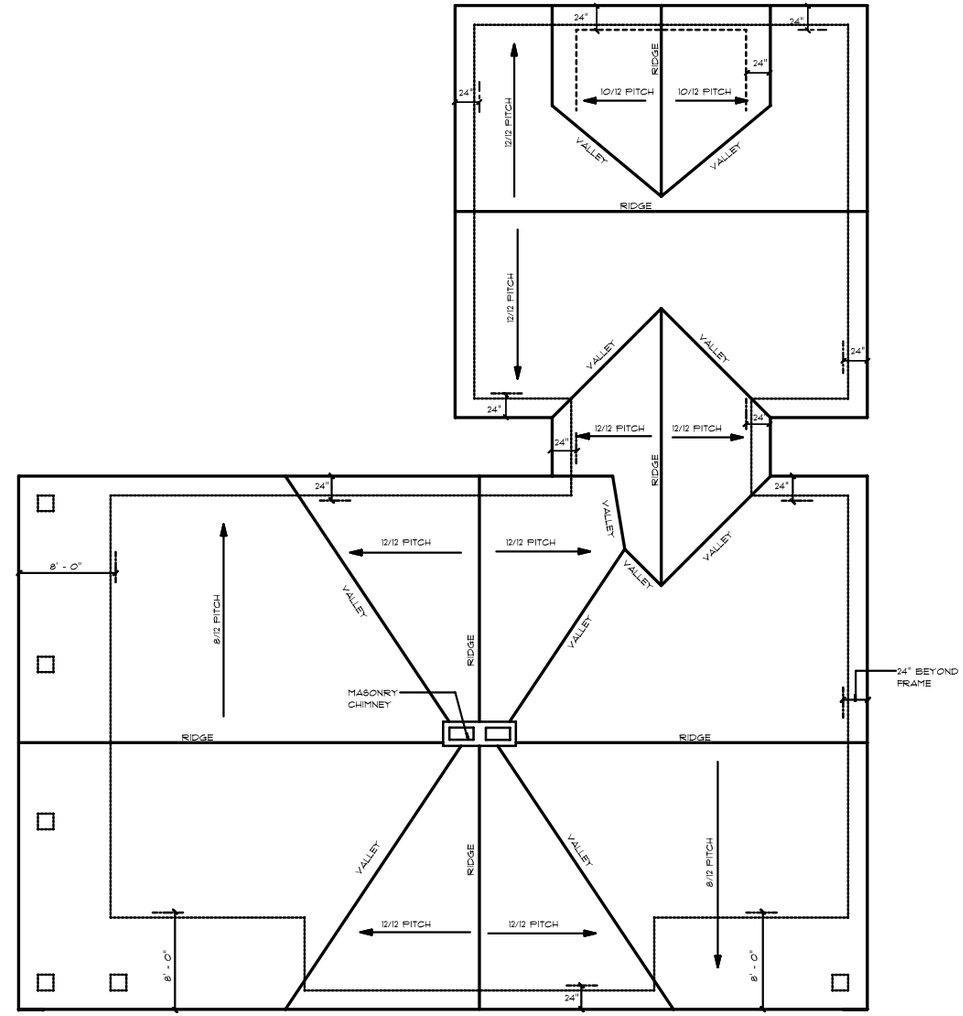

ROOF PLAN

SCALE: 3/16" = 1'-0"

ROOF VENT REQUIREMENTS

- PROVIDE UNOBSTRUCTED VENT AREA OF NOT LESS THAN 1/300 OF THE INSULATED CEILING AREA.
- VENTS TO BE ROOF TYPE, EAVE TYPE, GABLE END TYPE, OR ANY COMBINATION THEREOF, & SHALL BE DISTRIBUTED UNIFORMLY ON OPPOSITE SIDE OF THE BUILDING WITH NOT LESS THAN 25% OF THE REQUIRED OPENINGS LOCATED AT TOP & BOTTOM OF SPACE.

SAMPLE

RESIDENTIAL HOME DESIGNS
NEW CONSTRUCTION
ADDITIONS & RENOVATIONS
CUSTOM & STOCK HOUSE PLANS
Mark Barnetson
Residential Design Consultant
705-328-1838

ONTARIO REGISTERED DESIGNER
MARK BARNETSON
BCI 21887

MAXSON

377 LYNX LAKE RD., HUNTSVILLE

SCALE: AS NOTED	DRAWN BY: MB
DATE ISSUED: NOVEMBER 2013 - FOR CONSTRUCTION	

2450 sq ft BUNGALOW w/ LOFT

JOB #: 13-D-177	DWG #: A3